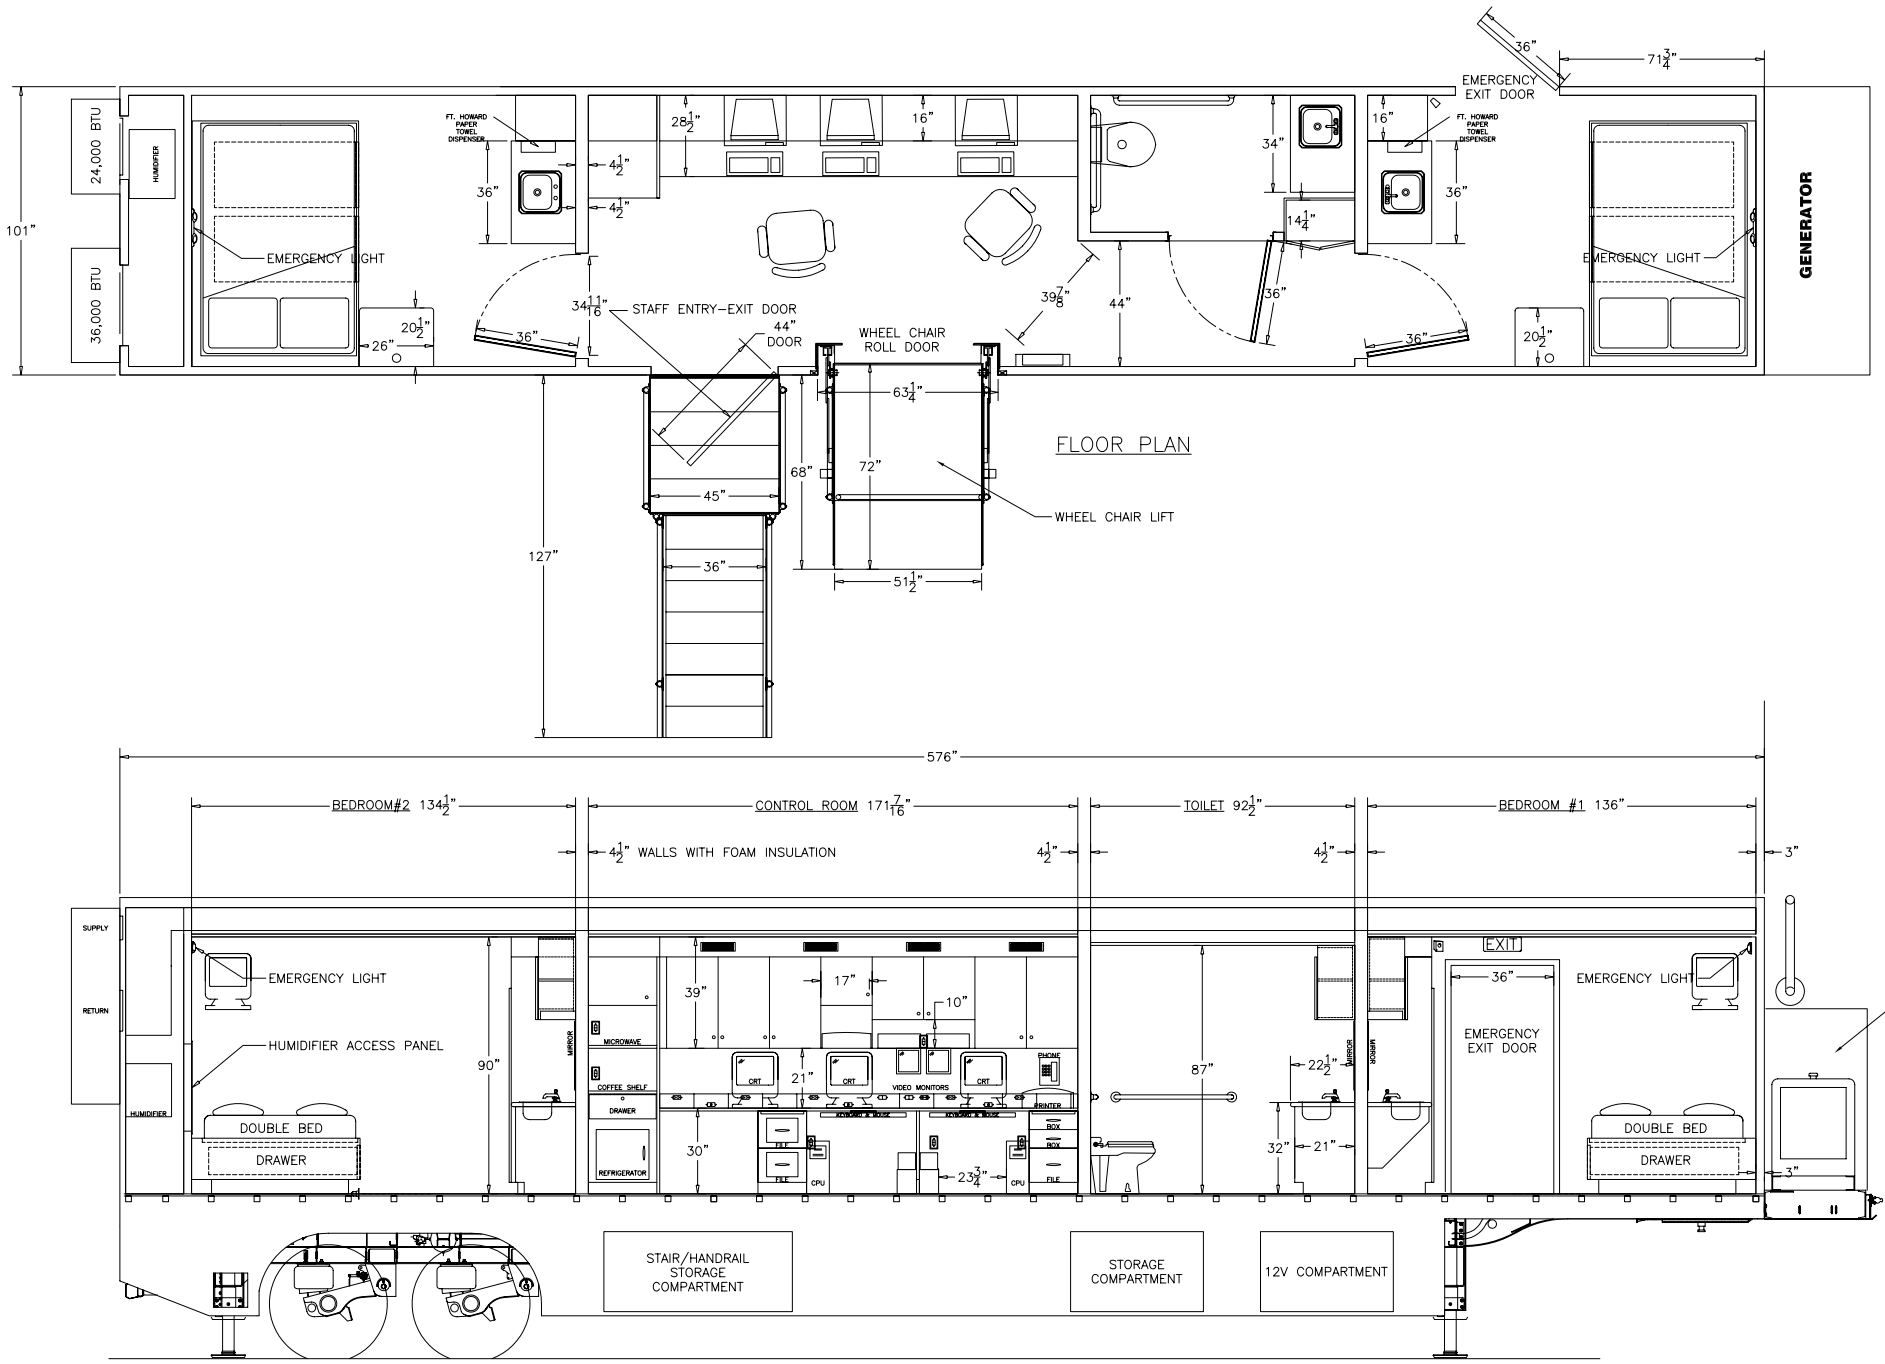

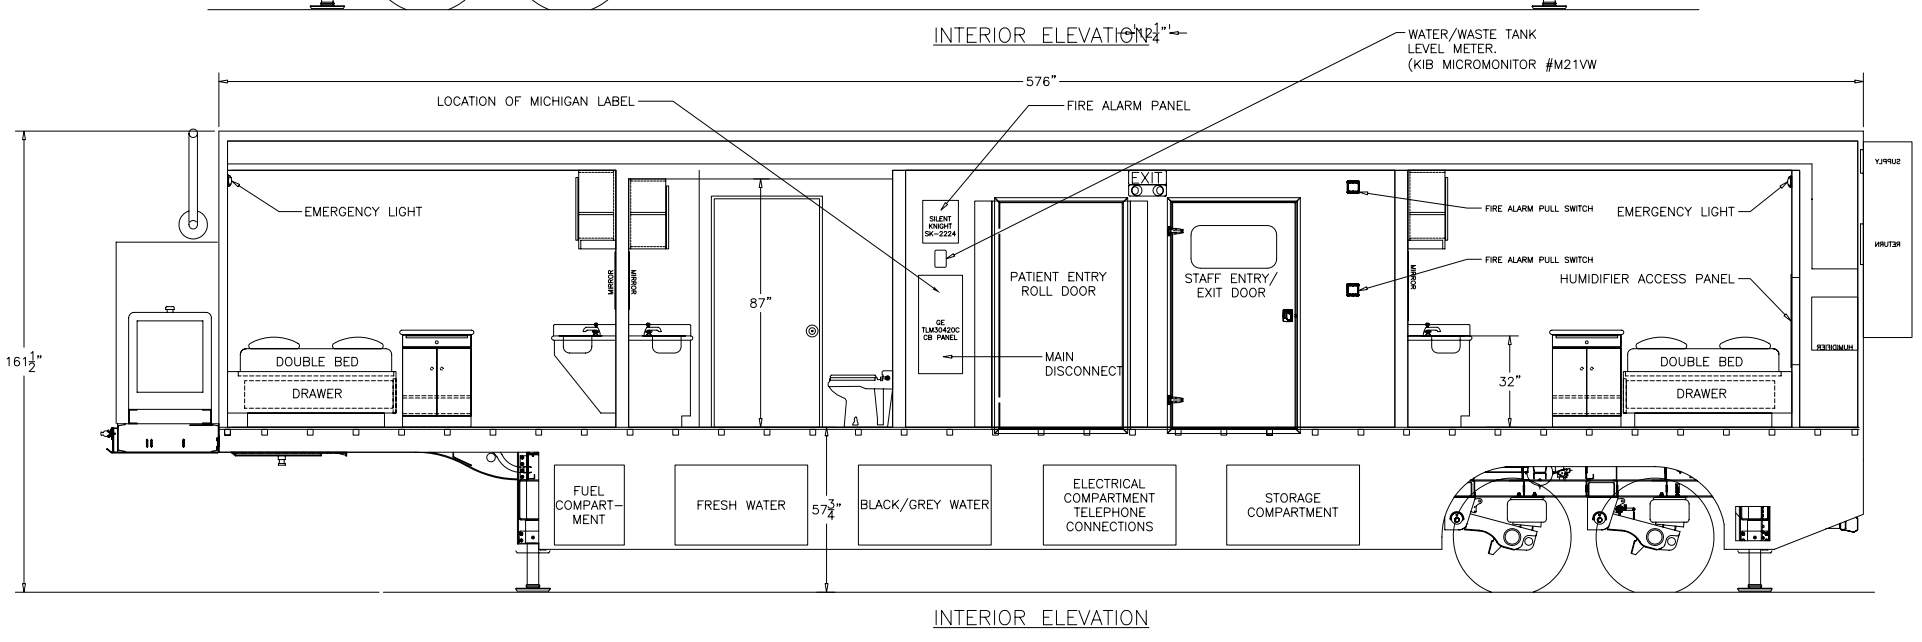

GENERAL NOTES

1. ALL CODES ARE SUBJECT TO INTERPRETATION BY THE LOCAL AUTHORITIES HAVING JURISDICTION.

2. ALL INTERIOR FINISHES SHALL BE CLASS 'A' RATED: FLAME SPREAD 0–25 SMOKE DEVELOPED 450 OR LESS.

3. THE UNIT SHALL COMPLY WITH ALL APPLICABLE 2000 MICHIGAN BUILDING CODE; A.I.A. GUIDELINES FOR THE CONSTRUCTION OF HOSPITALS AND HEALTH CARE FACILITIES, WITH MICHIGAN AMENDMENTS; AND APPLICABLE SECTIONS OF THE LATEST VERSION OF N.F.P.A. 101/101A, LIFE SAFETY CODES; NFPA 70 NEC, WITH MICHIGAN AMENDMENTS.

4. THE UNIT IS CLASSIFIED AS BUSINESS OCCUPANCY; OUTPATIENT CLINIC.

#	Revision Description
-	

Van Change Request #(VCR): -
VCR Approval: - Date: -
Revised By: - Date: -

Project Engineer: -
Drawn By: -
Date Drawn: -
Approved By: -
Approval Date: -
Scale: NTS

CALUTECH MOBILE SOLUTIONS INC.
"Driving Mobile Technology Forward"
3550 179th. Street, Unit"C" - Hammond, IN. 46323
Phone: 219-845-1695 Fax: 219-845-1844
Web Address: www.calutechmobiles.com

TITLE
Plan & Elevations Layouts
Detail & Assembly
SYSTEM
Sleep Apnea
CUSTOMER
Munson Medical

JOB NUMBER
00-0000
DRAWING SERIES
CP-10234
DRAWING EXT.
A-01
DRAWING REVISION
00