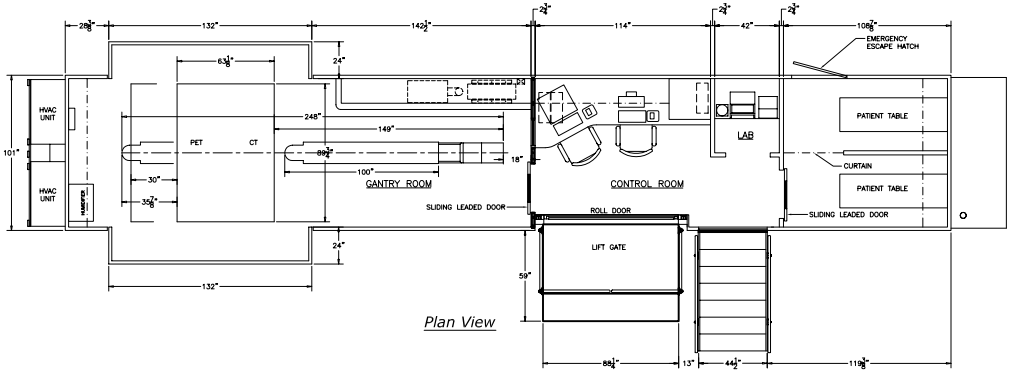

Plan View

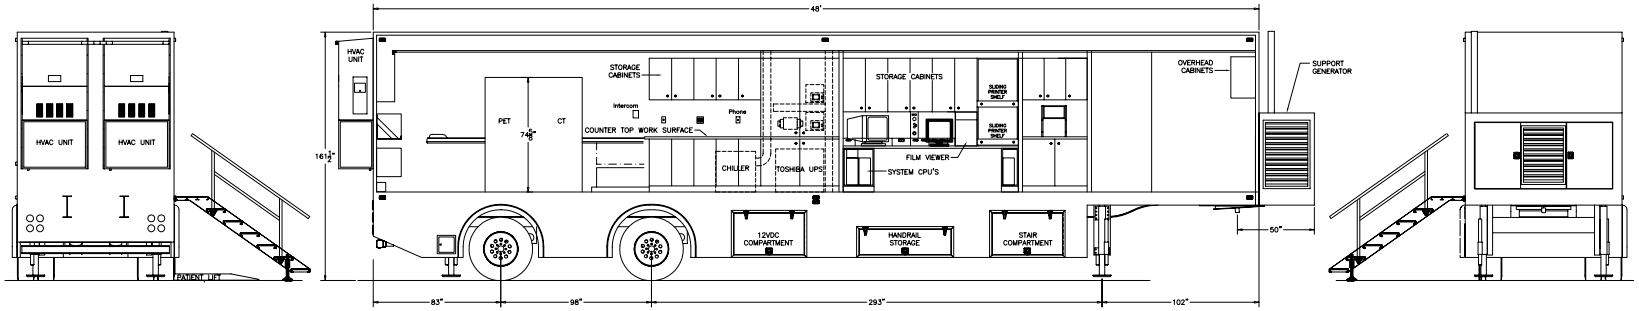

Street Side Elevation

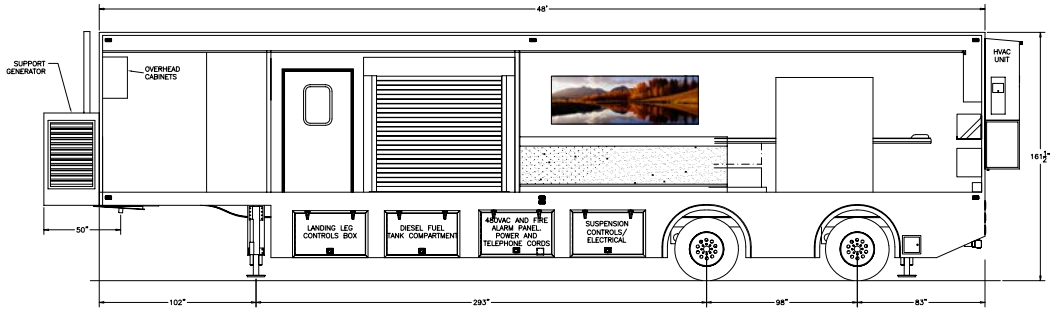

Curb Side Elevation

Preliminary Drawing

#	DESCRIPTION	DATE	APPROVED

FILE NAME

CONTRACT NO —

DRAWN 1/17/03 RPM

CHECK

APPR.

ISSUED

CALUTECH Mobile Solutions, Inc.
3550 179th. Street, Unit-C,
Hammond, Indiana 46323
PHONE: 219-845-1695
FAX: 219-845-1644

INTERIOR LAYOUT SIEMENS–CTI BIOGRAPH PET/CT

SIZE	FSCM NO	DWG NO	REV
		CR10031–A1	00
SCALE		WEIGHT	SHEET