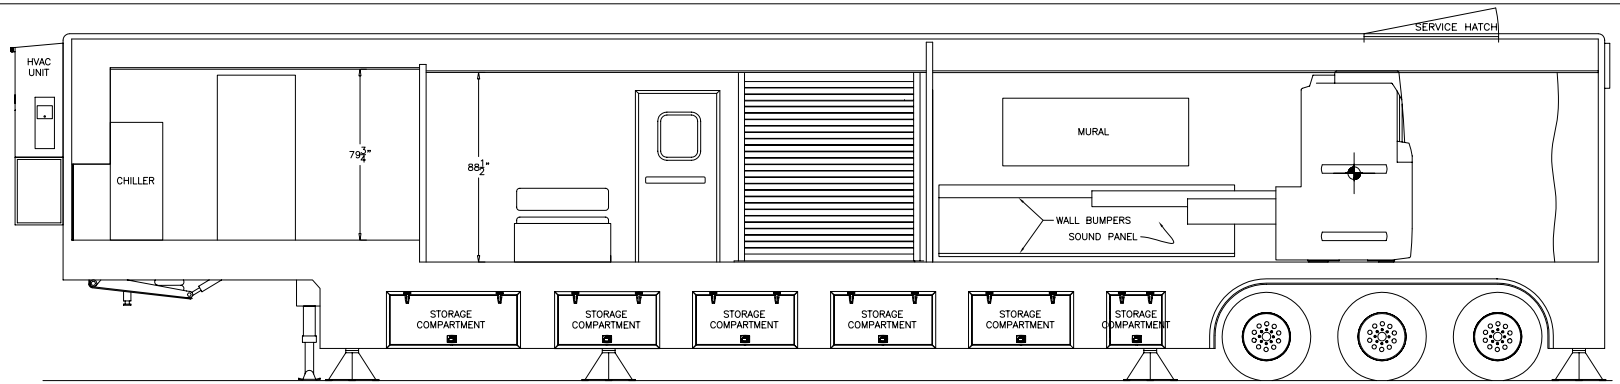


PASSENGER SIDEWALL ELEVATION

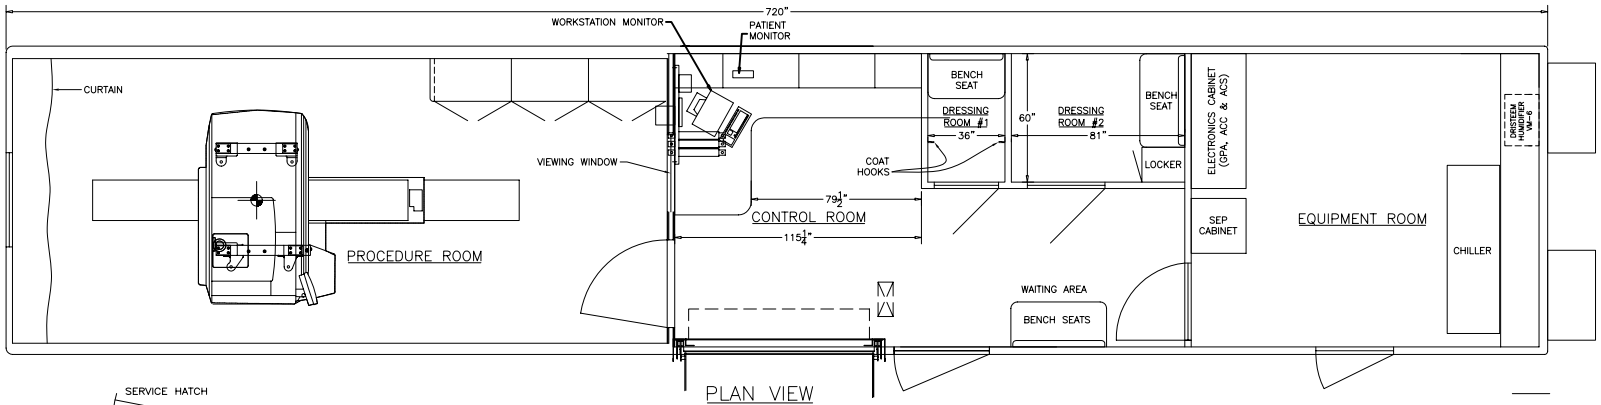


PLAN VIEW

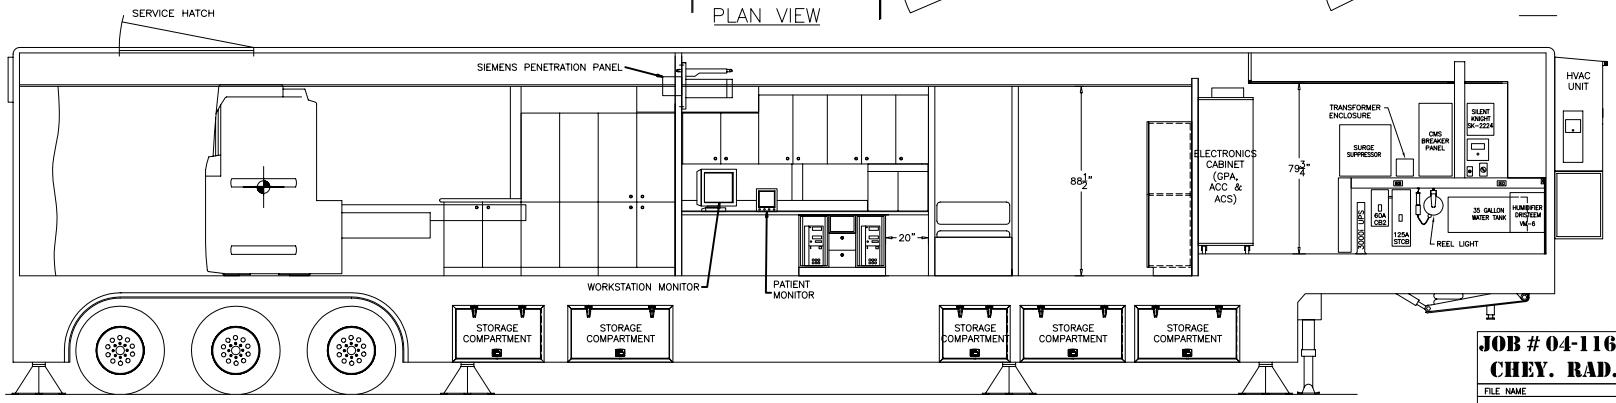


DRIVER SIDEWALL ELEVATION

| JOB # 04-1162 CHEY. RAD. | # | DESCRIPTION | DATE | APPROVED |
|---|---|---|---|---|
| | 01 | ADJUSTED CONTROL ROOM SIZE BASED ON EXISTING UNIT | 2/23/05 | rpm |

FILE NAME

CONTRACT NO –

DRAWN 2/08/05 J.GALBAN

CHECK

APPR.

ISSUED

**CALUTECH Mobile Solutions, Inc.**
3550 179th, Street, Unit-C,
Hammond, Indiana 46323
PHONE: 219-845-1695
FAX: 219-845-1844

12' x 60' REFURB
SIEMENS MAGNETOM ESPREE MR

| SIZE | FSCM NO | DWG NO | REV |
|---|---|---|---|
| | – | CP10115–A01 | 01 |
| SCALE | | WEIGHT | SHEET |